总图				暖通			
建筑				动力			
结构				电气			
给排水							

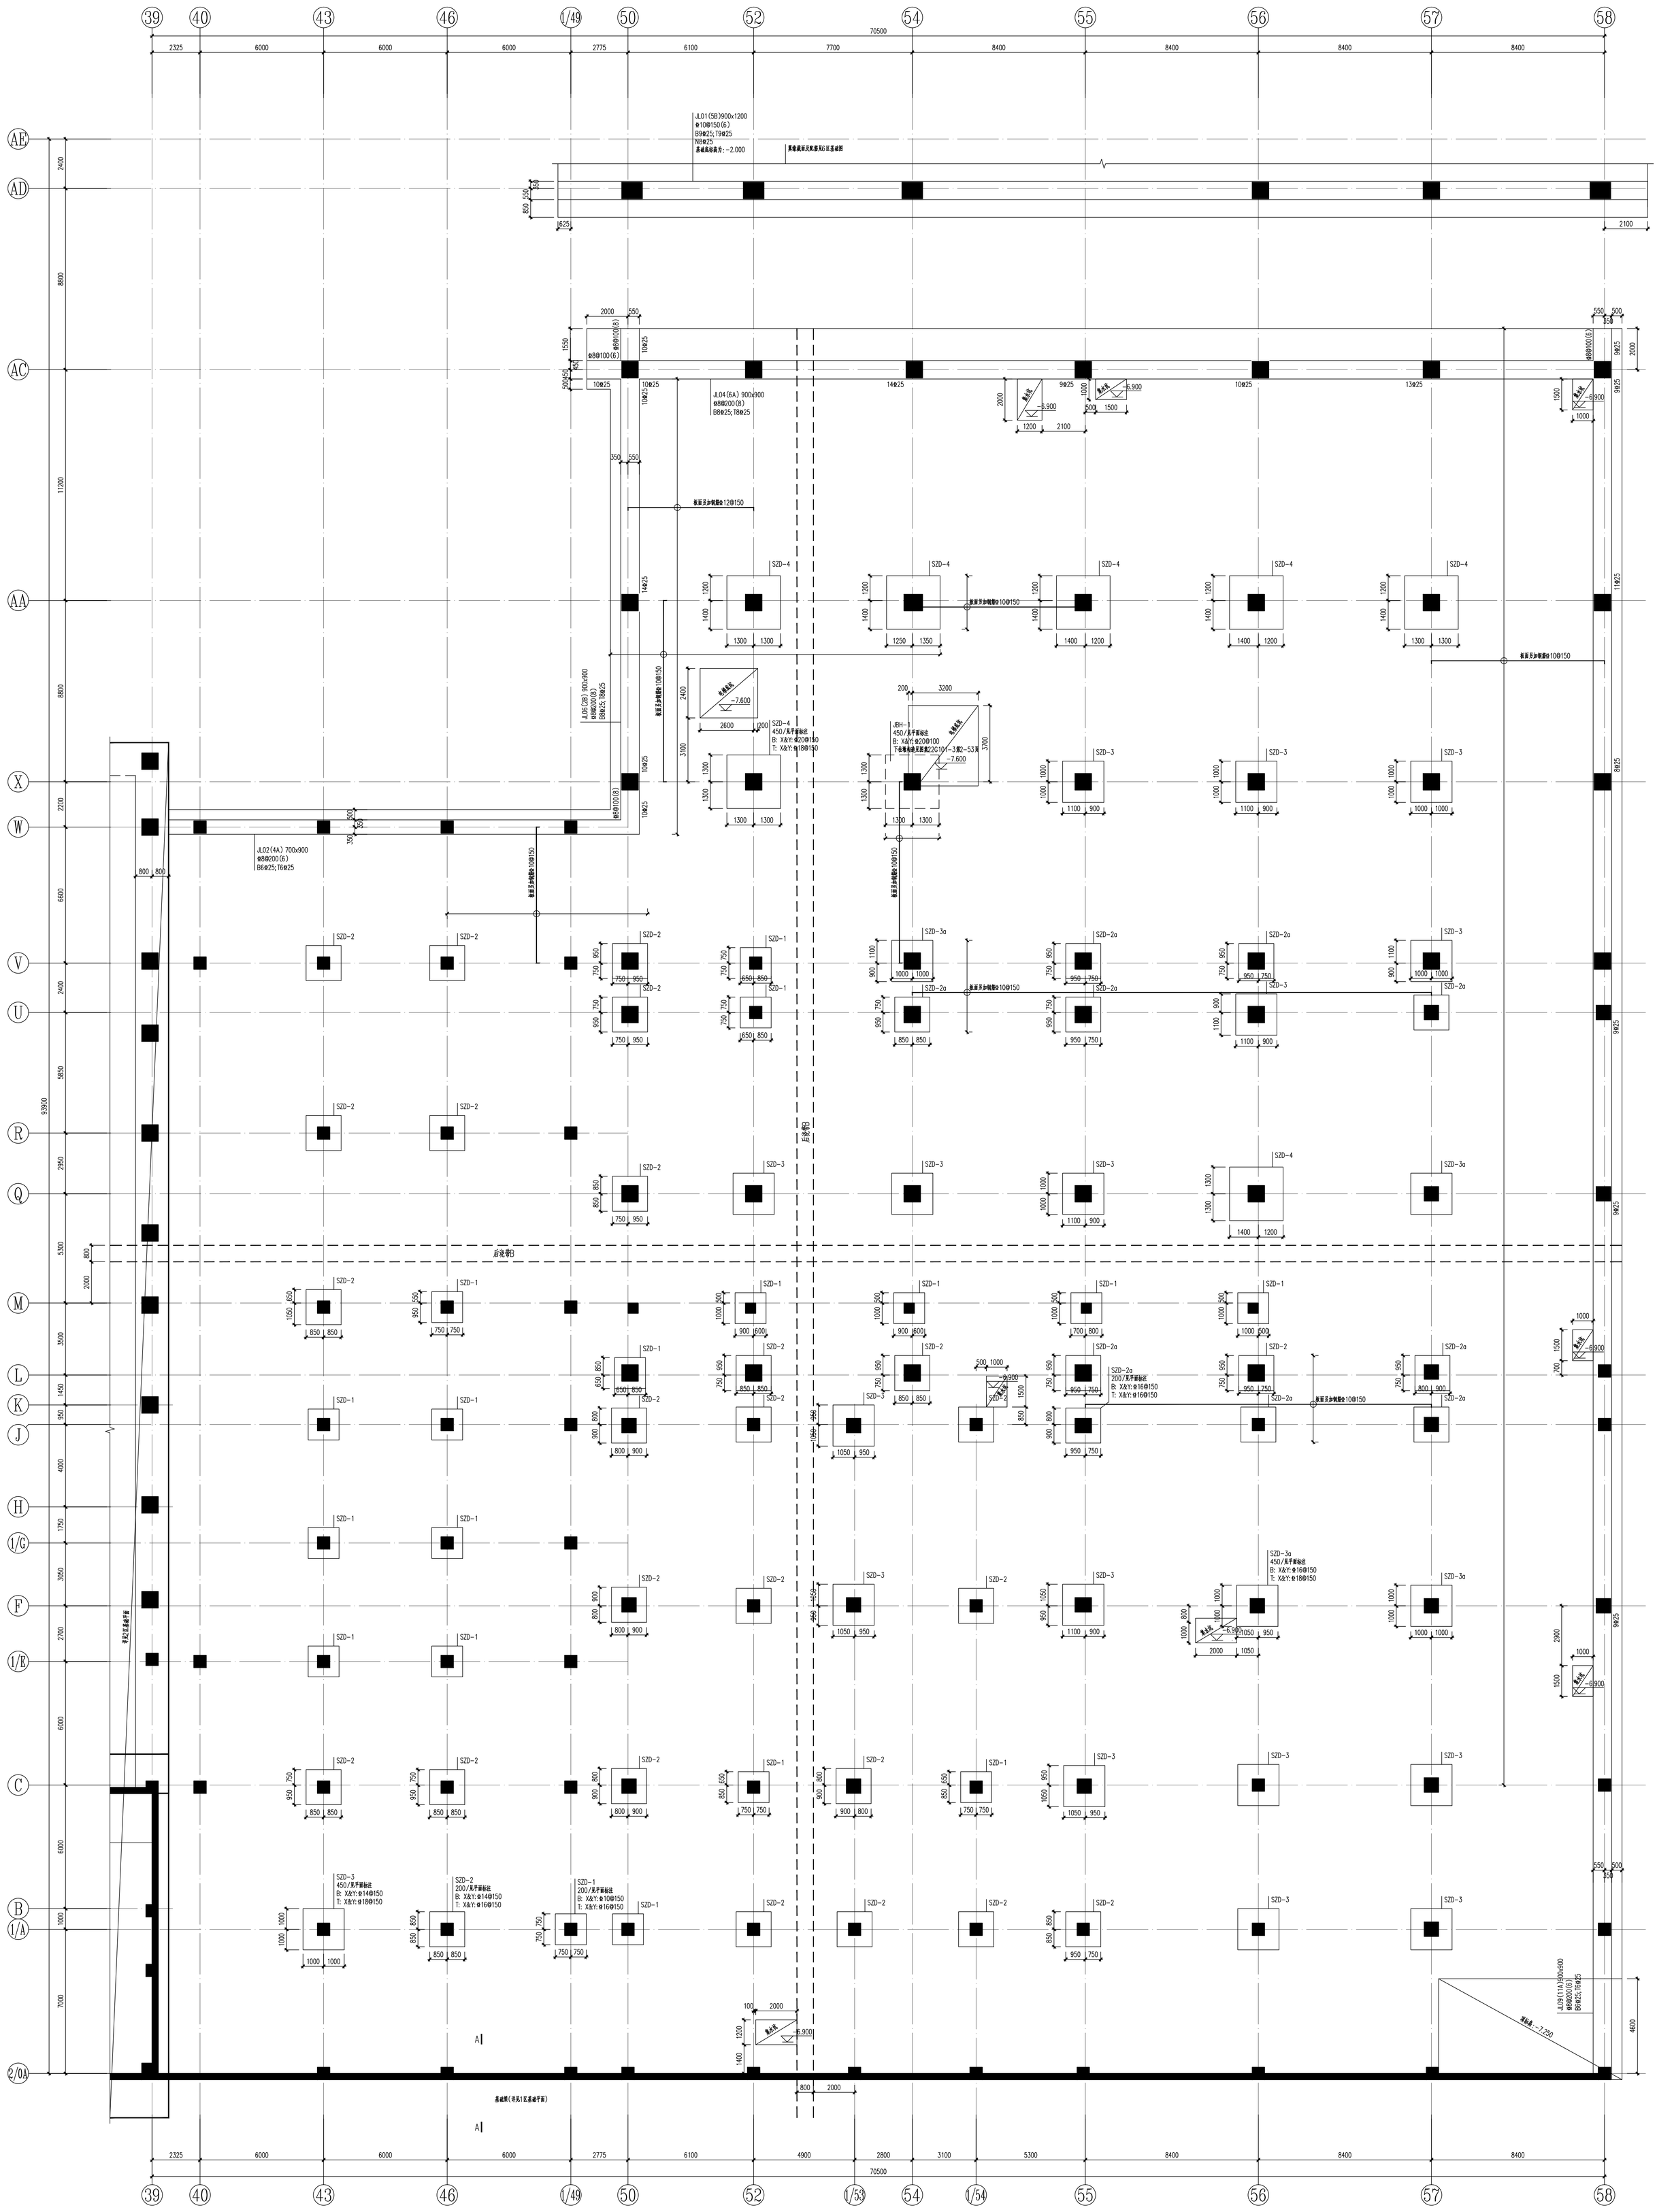

项目经理人 PROJECT LEADER		专业负责人 DIVISION CHIEF	
审 APPROVED BY		校 CHECKED BY	
核 APPROVED BY		设 DESIGNED BY	
校 CHECKED BY		绘 DRAWING BY	
专业负责人 DIVISION CHIEF		图 DRAWING BY	
设 PROCESS BY		图号 DRAWING NO.	7-01
计 PROCESS BY		日期 DATE	2025.04

备注 REMARK	
建筑面积 BUILDING AREA	
工程名称 PROJECT NAME	泰山博物院建设项目
子项名称 SUB PROJECT	泰山博物院建设项目（博物馆主馆）
图名 TITLE	7区基础平面
建设单位 CLIENT	泰安市博物馆
出图专用章 DELIVERY STAMP	
注册建筑师 REGISTERED ARCHITECT	
注册结构工程师 REGISTERED STRUCTURAL ENGINEER	
注册岩土工程师 REGISTERED GEOTECHNICAL ENGINEER	
注册公用设备工程师 REGISTERED PROFESSIONAL ENGINEER	
建筑专业负责人 RESPONSIBLE ARCHITECT	
结构专业负责人 RESPONSIBLE STRUCTURAL ENGINEER	
设计专业负责人 RESPONSIBLE PROFESSIONAL ENGINEER	
设计专业 PROFESSIONAL	
设计阶段 DESIGN STAGE	
设计号 PROJECT NO.	Z5-033
出图专用章 DELIVERY STAMP	
注册建筑师 REGISTERED ARCHITECT	
注册结构工程师 REGISTERED STRUCTURAL ENGINEER	
注册岩土工程师 REGISTERED GEOTECHNICAL ENGINEER	
注册公用设备工程师 REGISTERED PROFESSIONAL ENGINEER	
建筑专业负责人 RESPONSIBLE ARCHITECT	
结构专业负责人 RESPONSIBLE STRUCTURAL ENGINEER	
设计专业负责人 RESPONSIBLE PROFESSIONAL ENGINEER	
设计专业 PROFESSIONAL	
设计阶段 DESIGN STAGE	
设计号 PROJECT NO.	S186101376
出图专用章 DELIVERY STAMP	
注册建筑师 REGISTERED ARCHITECT	
注册结构工程师 REGISTERED STRUCTURAL ENGINEER	
注册岩土工程师 REGISTERED GEOTECHNICAL ENGINEER	
注册公用设备工程师 REGISTERED PROFESSIONAL ENGINEER	
建筑专业负责人 RESPONSIBLE ARCHITECT	
结构专业负责人 RESPONSIBLE STRUCTURAL ENGINEER	
设计专业负责人 RESPONSIBLE PROFESSIONAL ENGINEER	
设计专业 PROFESSIONAL	
设计阶段 DESIGN STAGE	
设计号 PROJECT NO.	6100263-S152
出图专用章 DELIVERY STAMP	

合作单位 COOPERATION

中国建筑设计研究院有限公司 CHINA ARCHITECT BUILDING DESIGN & RESEARCH CO.,LTD
设计证书编号：A161002630